C.R. LAURENCE CO., INC.
PROFESSIONAL QUALITY

FRONT ELEVATION

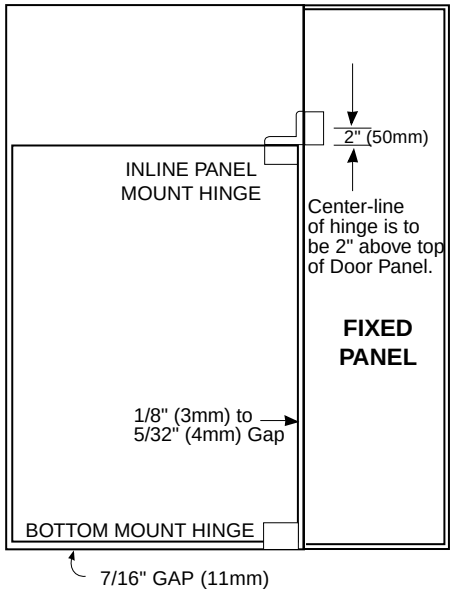

IMPORTANT:
Project measurements from the edge of the glass.

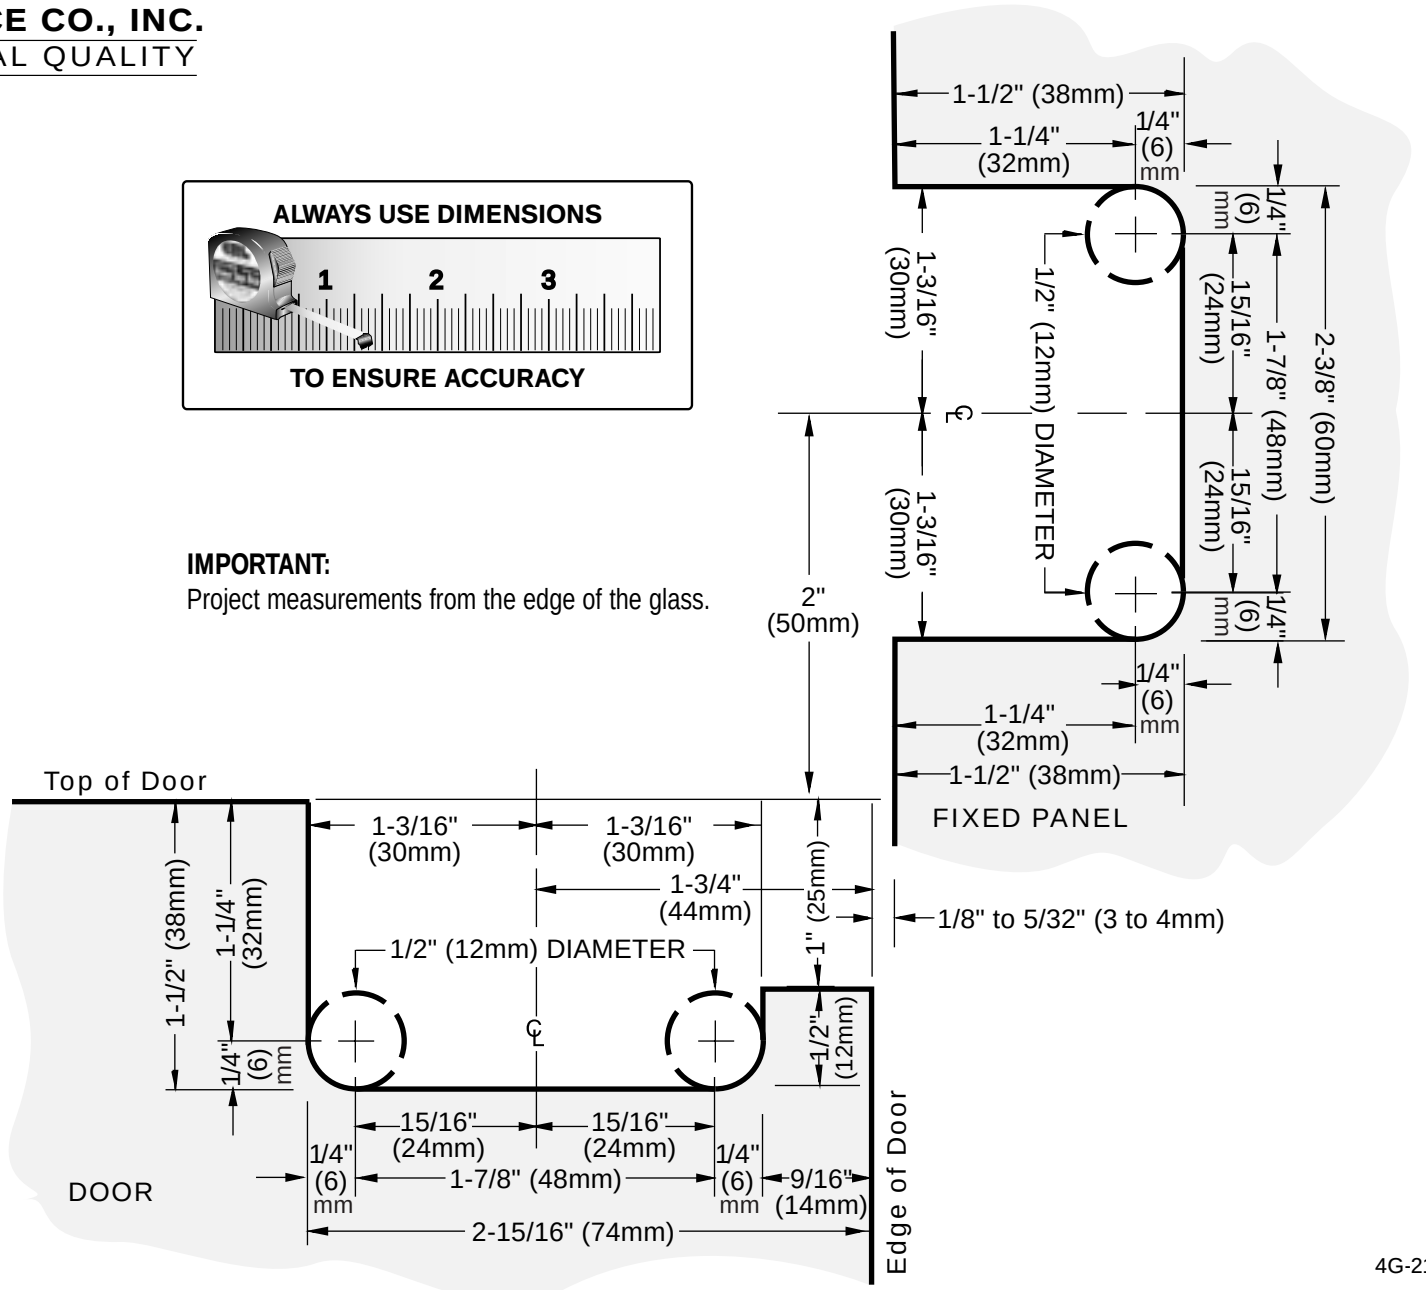

PRIMA

Inline Panel Hinge

CAT. No. PPH04

Alternate Method (Even with top of door)

4G-21